Site Section A - A
S C A L E : 1:200

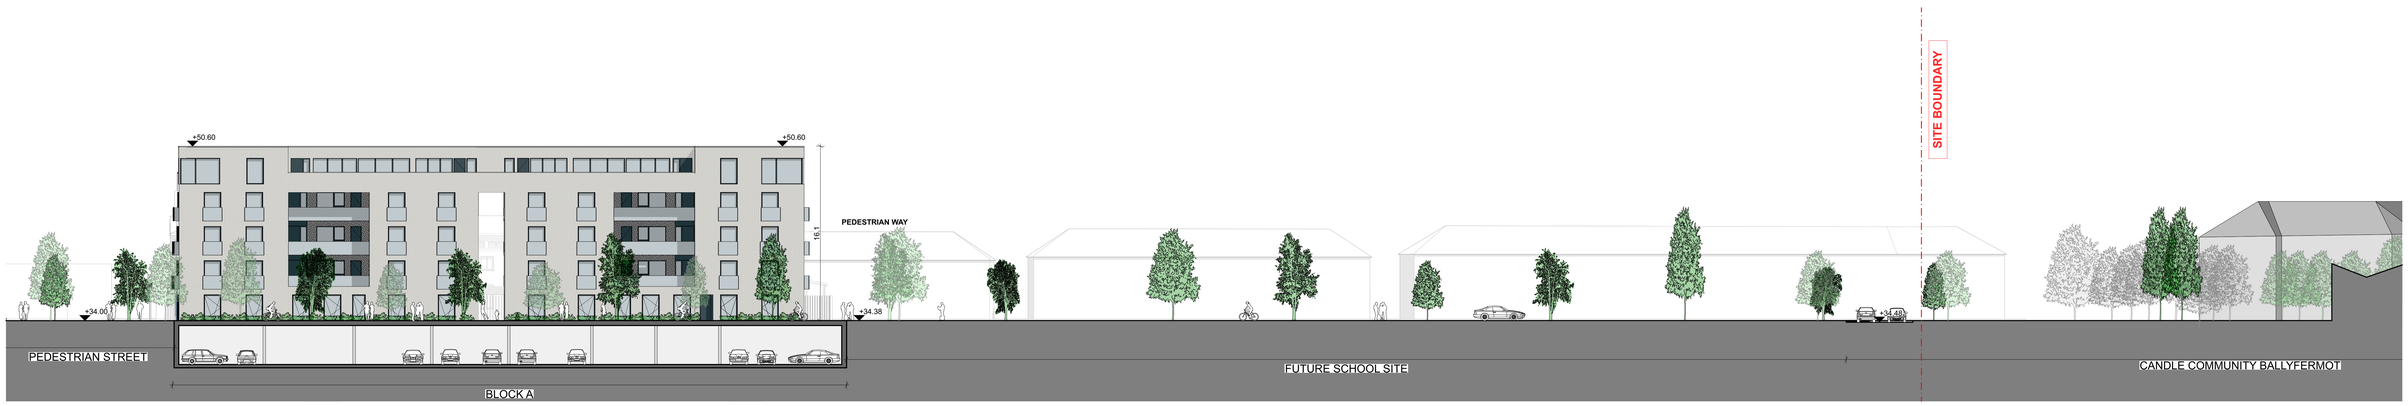

Site Section A - A (Continuation)
S C A L E : 1:200

Site Section A - A
S C A L E : 1:500

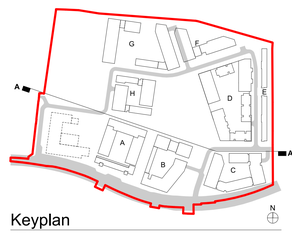

Keyplan
NTS

DELPHI ARCHITECTURE

RIAI DELPHI Planning Application

DELPHI ARCHITECTS | 13 SEAPOINT BUILDING, 44-45 CLONTARF ROAD, CLONTARF, DUBLIN 3 | PH: 01 2447638 | EMAIL: info@delphibuild.com | WEB: www.delphibuild.com

Layout ID:	D1808-19	Scale:	As Shown
		Job No:	1808
Project:	Residential Development at De La Salle Lands Ballyfermot	Series:	General Drawings
		Date:	April 2022
Drawing Name:	Site Section AA	Status:	Planning

THIS DRAWING TO BE READ IN CONJUNCTION WITH RELEVANT CONSULTANTS DRAWINGS - NOTIFY ARCHITECTS OF ANY DISCREPANCIES - CHECK DIMENSIONS ON SITE - USE FIGURE DIMENSIONS ONLY - COPYRIGHT RESERVED FOR DAVEY & SMITH ARCHITECTS LTD