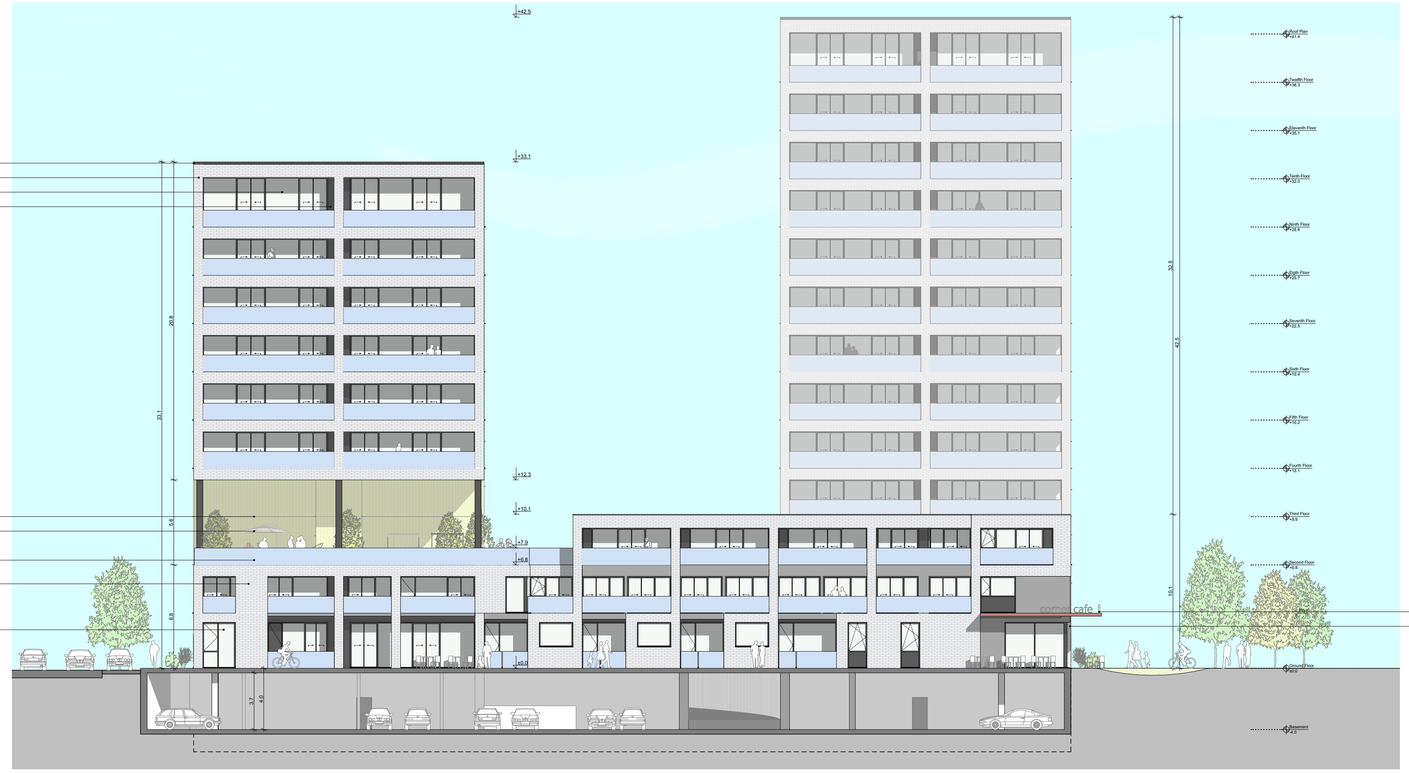

South Elevation
1:200

West Elevation
1:200

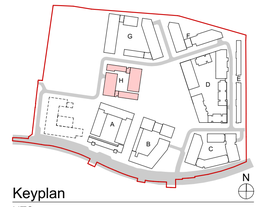

Keyplan
NTS

NOTE:
Refer to site plans and elevations for site specific FFLs above datum.

All render to same selected colour, all brick to selected light colour.

DELPHI ARCHITECTURE

RIAI DELPHI

Planning Application

DELPHI ARCHITECTS I 13 SEAPOINT BUILDING, 44-45 CLONTARF ROAD, CLONTARF, DUBLIN 3 I PH: 01 2447638 I EMAIL: info@delphibuild.com I WEB: www.delphibuild.com

Layout ID:	D1808-H-13	Scale:	1:200
		Job No:	1808
Project:	Residential Development at De La Salle Lands Ballyfermot	Series:	Apartment Blocks
		Date:	April2022
Drawing Name:	Block H - Elevations	Status:	Planning

THIS DRAWING TO BE READ IN CONJUNCTION WITH RELEVANT CONSULTANTS DRAWINGS - NOTIFY ARCHITECTS OF ANY DISCREPANCIES - CHECK DIMENSIONS ON-SITE - USE FIGURE DIMENSIONS ONLY - COPYRIGHT RESERVED FOR DAVEY & SMITH ARCHITECTS LTD.